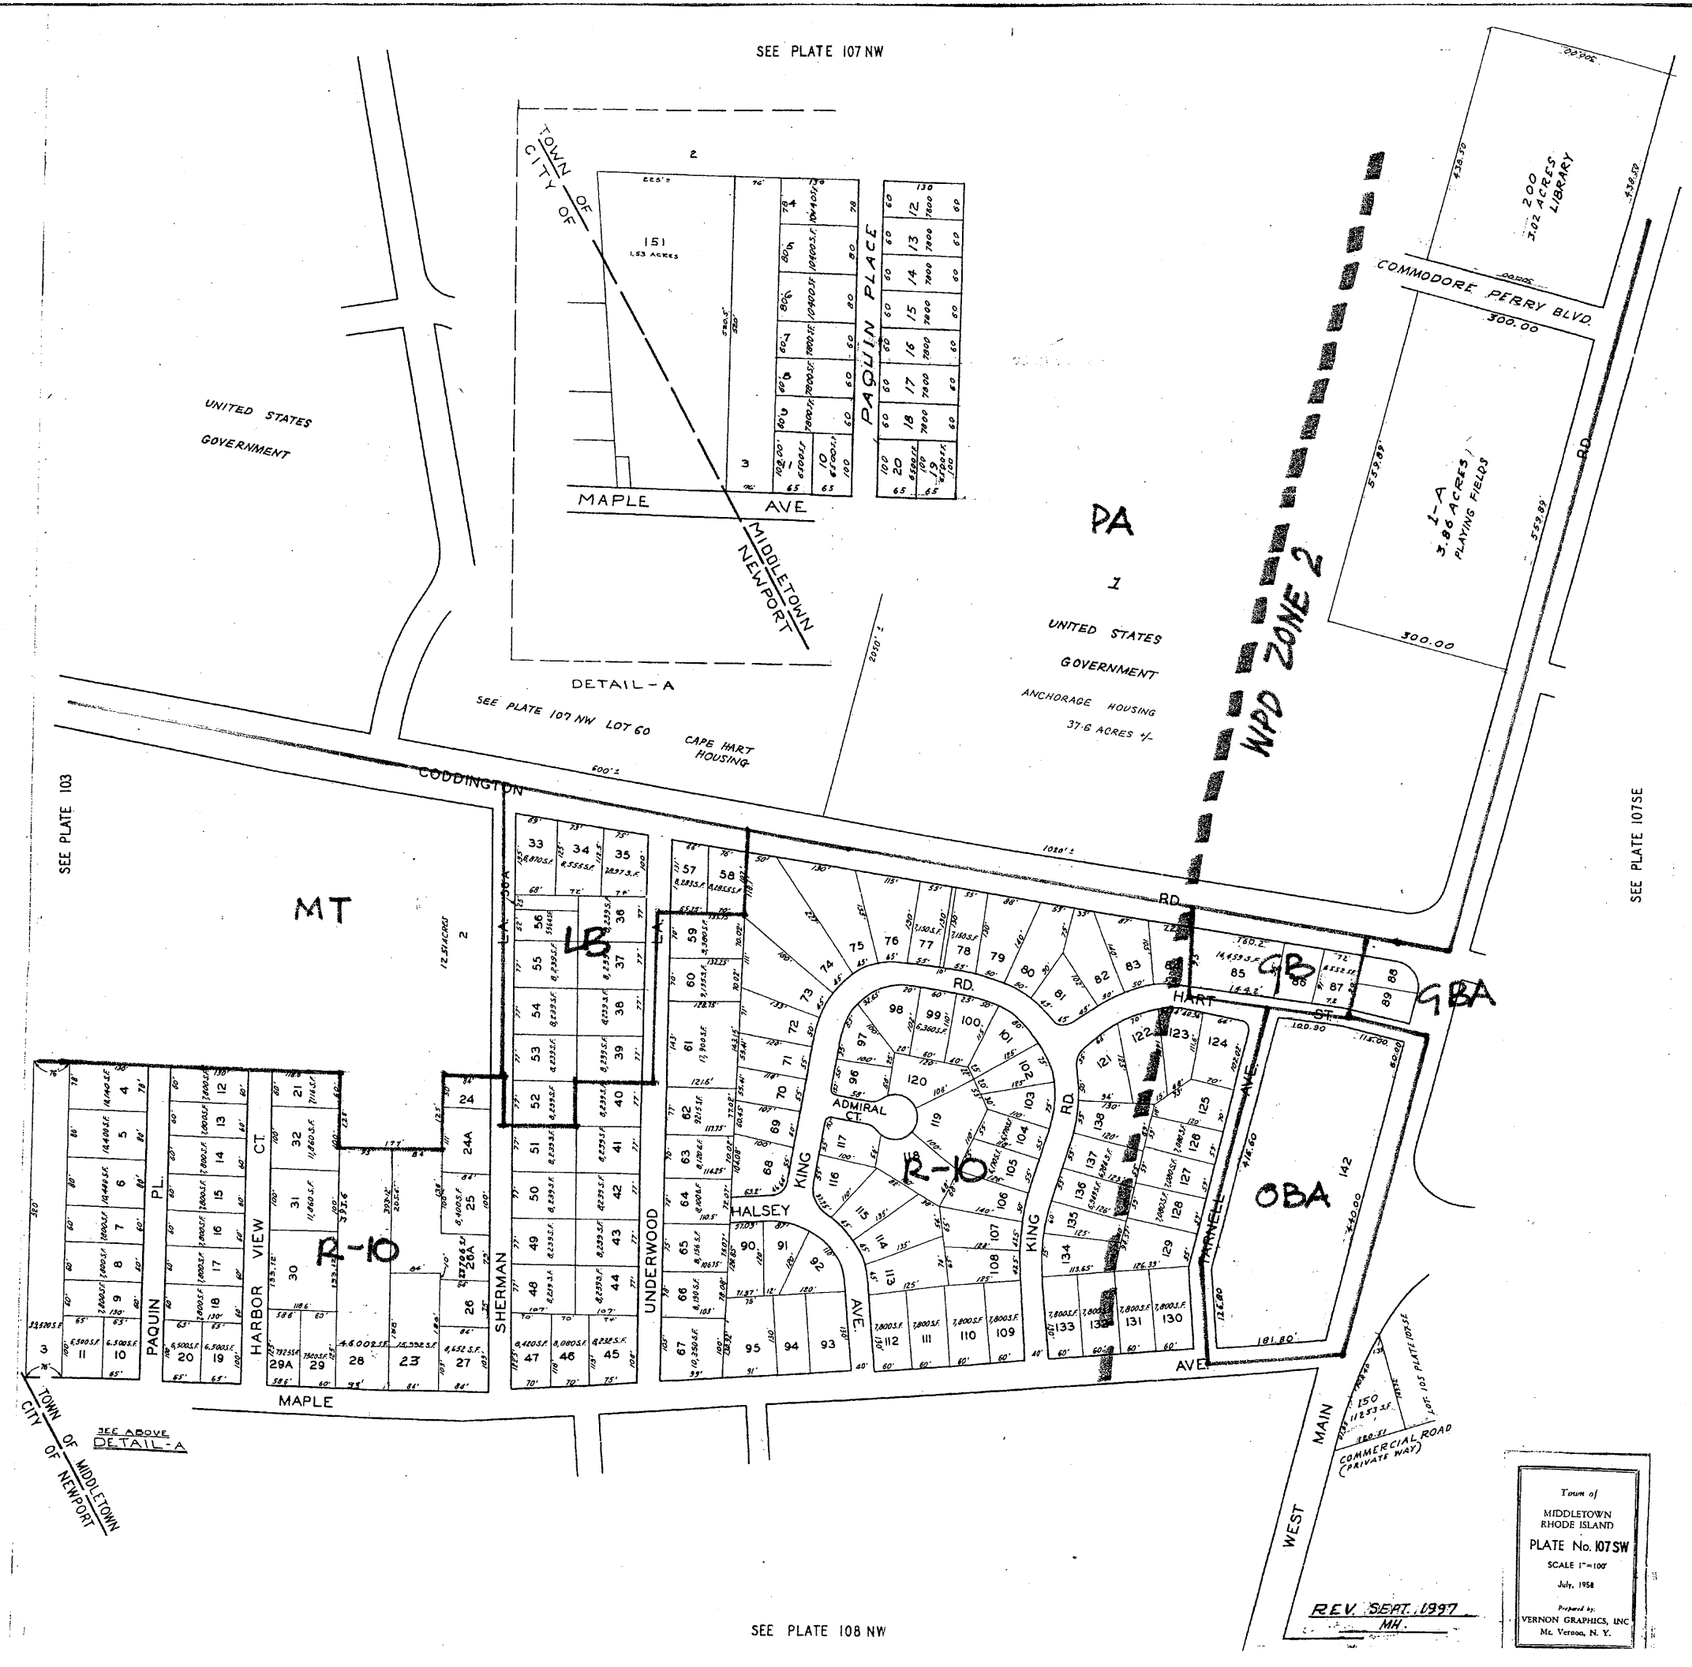
SEE PLATE 107 NW
TOWN OF CITY OF MIDDLETOWN NEWPORT
151
1.53 ACRES
PAQUIN PLACE
MAPLE AVE
UNITED STATES GOVERNMENT
DETAIL-A
SEE PLATE 107 NW LOT 60
CAPE HART HOUSING
PA
1
UNITED STATES GOVERNMENT
ANCHORAGE HOUSING
37.6 ACRES +/-
WPD ZONE 2
200
3.02 ACRES
LIBRARY
COMMODORE PERRY BLVD.
300.00
1-A
3.86 ACRES
PLAYING FIELDS
RD.
SEE PLATE 103
SEE PLATE 107SE
CODDINGTON
MT
LB
GB
GBA
OBA
R-10
PAQUIN PL.
HARBOR VIEW CT.
SHERMAN
UNDERWOOD
HALSEY
KING
ADMIRAL CT.
HART ST.
TARNELL AVE.
MAPLE
SEE ABOVE DETAIL-A
TOWN OF MIDDLETOWN CITY OF NEWPORT
WEST MAIN
COMMERCIAL ROAD (PRIVATE WAY)
LOT 105 PLATE 107SE
SEE PLATE 108 NW
REV. SEPT. 1997
MH.
Town of
MIDDLETOWN
RHODE ISLAND
PLATE No. 107SW
SCALE 1"=100'
July, 1958
Prepared by:
VERNON GRAPHICS, INC
Mt. Vernon, N. Y.